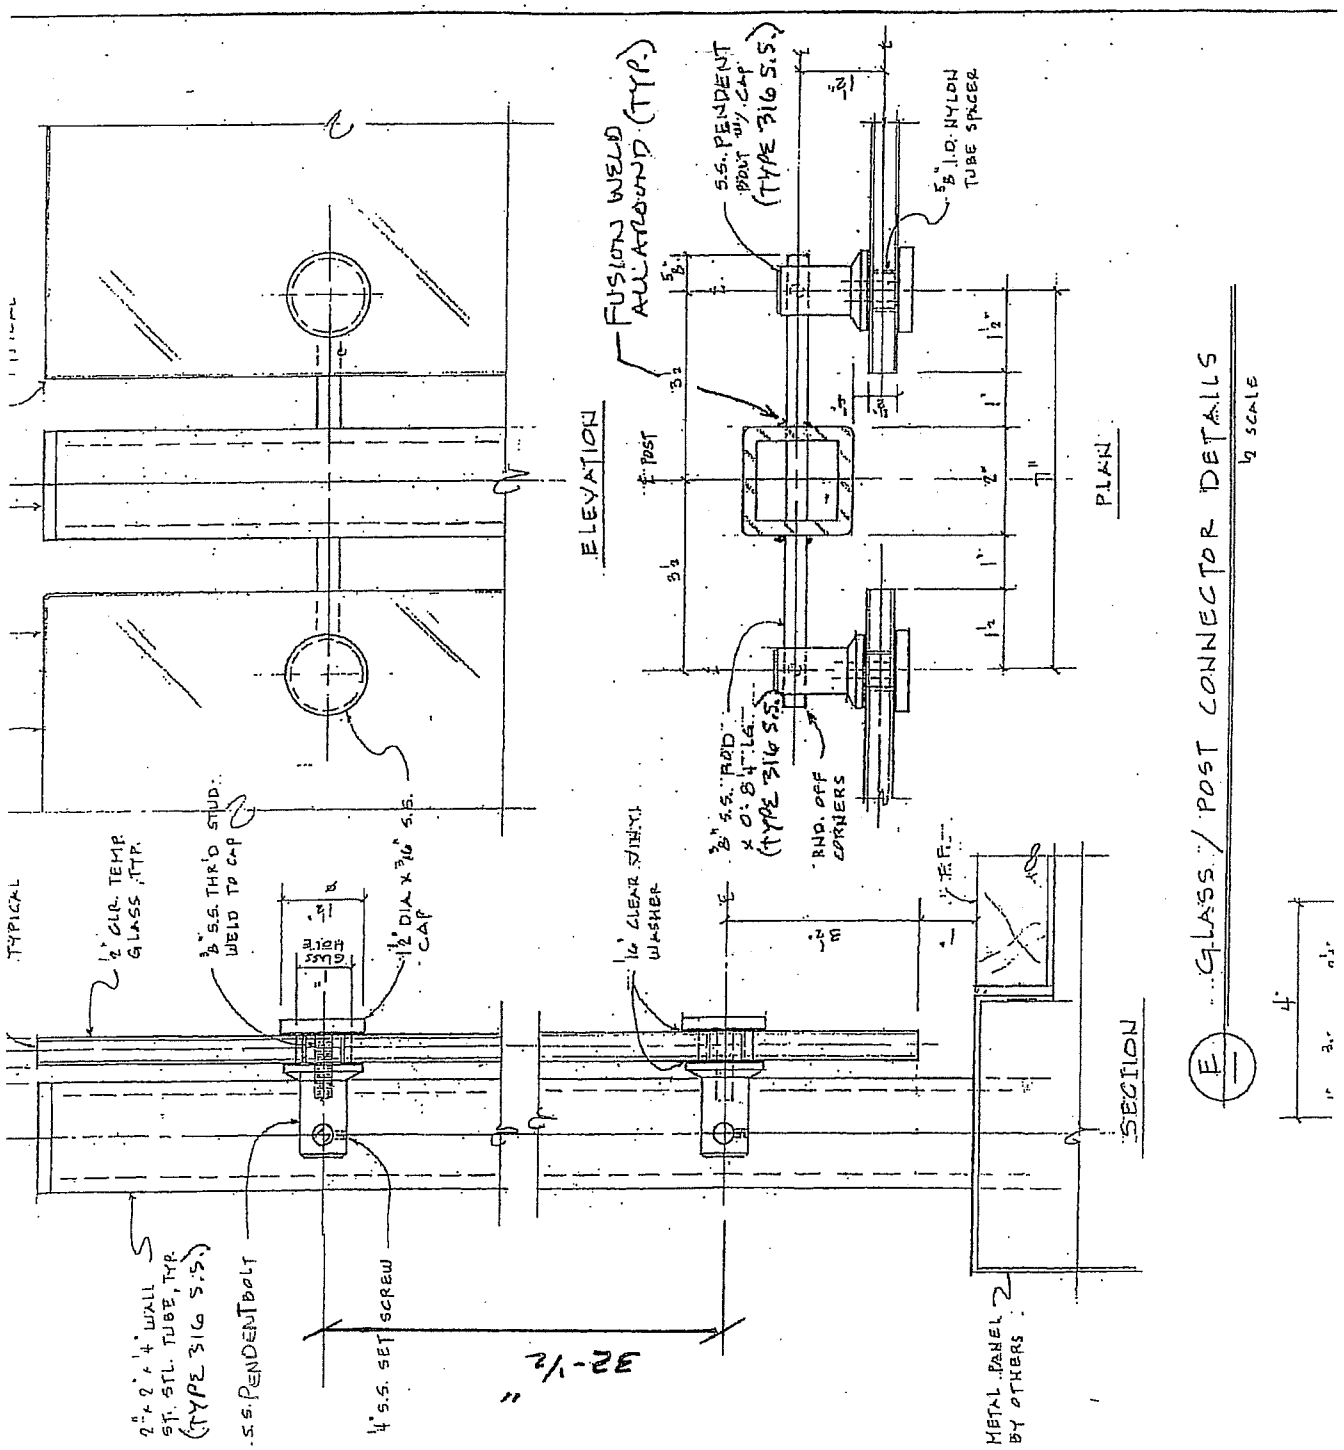LARR # 25784 CLEARVUE PEDENT GLASS GUARD RAIL SYSTEM